Legend

Description	Quantity	Unit
Bathroom Tile	139.73	sf
Kitchen Tile	5.01	sf

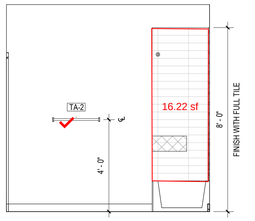

14 Unit B6 Bathroom 2 Elevation 4
Scale: 3/8" = 1'-0"

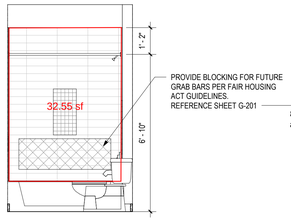

13 Unit B6 Bathroom 2 Elevation 3
Scale: 3/8" = 1'-0"

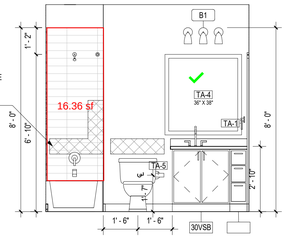

12 Unit B6 Bathroom 2 Elevation 2
Scale: 3/8" = 1'-0"

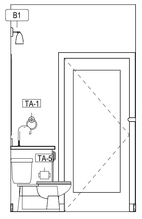

11 Unit B6 Bathroom 2 Elevation 1
Scale: 3/8" = 1'-0"

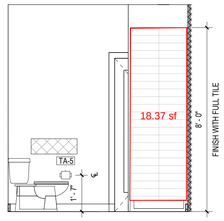

10 Unit B6 Bathroom 1 Elevation 4
Scale: 3/8" = 1'-0"

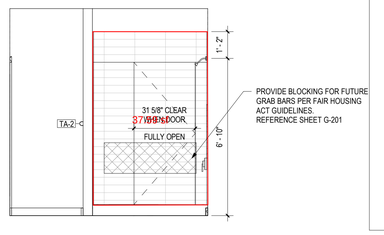

9 Unit B6 Bathroom 1 Elevation 3
Scale: 3/8" = 1'-0"

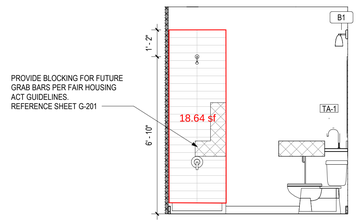

8 Unit B6 Bathroom 1 Elevation 2
Scale: 3/8" = 1'-0"

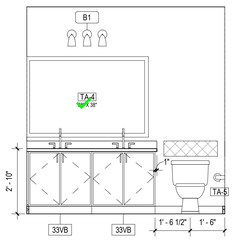

7 Unit B6 Bathroom 1 Elevation 1
Scale: 3/8" = 1'-0"

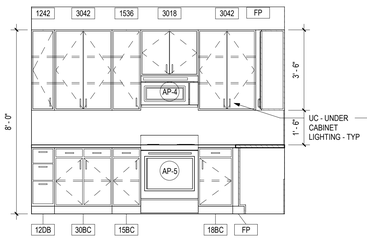

6 Unit B6 Kitchen Elevation 3
Scale: 3/8" = 1'-0"

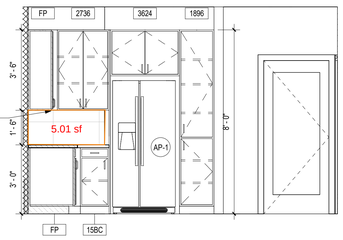

5 Unit B6 Kitchen Elevation 2
Scale: 3/8" = 1'-0"

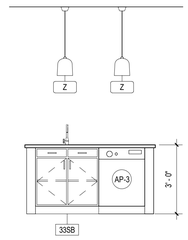

4 Unit B6 Kitchen Elevation 1
Scale: 3/8" = 1'-0"

UNIT PLAN GENERAL NOTES

1. ALL DIMENSIONS ARE TO FACE OF STUD UNLESS OTHERWISE NOTED, (U.O.N.)
2. PROVIDE BLOCKING FOR ALL WALL-MOUNTED ACCESSORIES AS REQUIRED.
3. ALL ANGLES ARE 45 DEGREES TO THE HORIZONTAL AND VERTICAL U.O.N., TYPICAL ALL UNITS.
4. INSULATION OCCURS IN ALL UNIT FLOOR/CEILING ASSEMBLIES. REFERENCE DETAILS FL01-FL02/A-740
5. REFER TO SHEETS G-201-G-203 FOR ACCESSIBILITY DESIGN STANDARDS.
6. PROVIDE WATER LINE WITH SHUT OFF VALVE AT ALL REFRIGERATOR LOCATIONS FOR ICE MAKER.
7. THRESHOLD AT DOORWAYS SHALL NOT EXCEED 1/2 INCH (13MM), INCLUDING BUT NOT LIMITED TO: ACCESSIBLE BUILDING ENTRIES, UNIT ENTRIES, AND ACCESSIBLE UNIT DOORS.
8. UNIT EXTERIORS VARY. COORDINATE WITH BUILDING ELEVATIONS FOR SIZE AND LOCATION OF FENESTRATION AS WELL AS EXTERIOR CLADDING MATERIALS.
9. SEE BUILDING PLANS FOR CORRIDOR AND DEMISING WALL TYPES
10. REFERENCE SHEET A-730 FOR WALL ASSEMBLIES. LEGEND PROVIDED BELOW FOR QUICK REFERENCE FOR STUD SIZE AND RATING.
11. REFERENCE SHEET A-700 FOR DOOR SCHEDULE. UNIT DOORS ARE SCHEDULED BY TYPE (000 SERIES) AND BUILDING/ANCILLARY DOORS ARE SCHEDULED BY INSTANCE. ARCHITECTURAL DOOR SCHEDULE INDICATES STYLE, DIMENSIONS, RATING, AND HARDWARE TYPES. REFERENCE ID FOR ALL SPECIFICATIONS AND FINISHES AS WELL AS ANY SPECIALTY DOORS.
12. INSTALL BLOCKING FOR FUTURE GRAB BAR MOUNTING IN ALL UNIT BATHROOMS IN ACCORDANCE WITH ANSI 2017 AND FAIR HOUSING ACCESSIBILITY DESIGN STANDARDS. REFERENCE G-201 FOR REQUIREMENTS
13. INTERIOR DOORS SHOWN IN THE CORNER OF A SPACE ARE ASSUMED TO BE 4 INCHES FROM THE CORNER WALL STUD AND NEED NOT BE DIMENSIONED U.O.N.
14. FURR-DOWNS MAY BE CONSTRUCTED USING ANY MATERIALS PERMITTED BY THE CONSTRUCTION TYPE AS DEFINED BY IBC, HOWEVER MATERIALS EXPOSED TO AIR FLOW (EXAMPLE: RETURN AIR PLENUM) MUST BE NON-COMBUSTIBLE OR MEET THE 25/50 FLAME SPREAD/SMOKE-DEVELOPED INDICES AS PER IMC 2015 SECTION 602.2.
15. KITCHEN BASE CABINETS ARE 24" DEEP, AND BATHROOM BASE CABINETS ARE 21" DEEP U.O.N.
16. INSULATE WALLS AT ALL PLUMBING RISERS
17. COORDINATE ALL FRAMING DIMENSIONS WITH THE FINAL FIXTURES SUPPLIED.
18. FIBERGLASS REINFORCED TILE BACKER BOARD TO BE INSTALLED IN ALL TUB/SHOWER AREAS.
19. WASHER AND DRYER CONNECTIONS TO BE ORIENTED CONSISTENTLY. WASHERS ON LEFT HAND SIDE, DRYERS ON RIGHT HAND SIDE. GC TO VERIFY AND COORDINATE THIS ON MIRRORED UNITS.
20. MINIMUM DIMENSIONS BETWEEN ALL OPPOSING BASE CABINETS, COUNTERTOPS, APPLIANCES, OR WALLS WITHIN THE KITCHEN SHALL BE 40" MINIMUM CLEAR.
21. INSTALL FLOORING UNDERLAYMENT UNDER ALL HARD SURFACE FLOORING.
22. ALL REACH-IN CLOSETS TO BE 1'-11" INSIDE CLEAR DEPTH MAX.
23. FURNITURE SHOWN FOR DESIGN INTENT ONLY

CASEWORK NOTATION LEGEND

UPPER CABINET:
WIDTH (IN)
HEIGHT (IN)
XXXX

BASE CABINET NOTATION:
WIDTH (IN)
HEIGHT (IN)

XXBC*	BASE CABINET
XXDB*	DRAWER BASE
XXSB*	SINK BASE
XXVB*	VANITY BASE
XXVDB*	VANITY DRAWER BASE
XXVSB*	VANITY SINK BASE
FEP	FINISHED END PANEL
FP	FILLER PANEL

* [ ] STANDARD: 3'-0" MAX AFF TO TOP OF COUNTER/SINK
* [A] ACCESSIBLE - TYPE A: 2'-10" TO TOP OF COUNTER/SINK

DESIGN STANDARDS LEGEND

FAIR HOUSING ACT GUIDELINES APPLY TO TYPE 'B' FHA DWELLING UNITS

INDICATES GUIDELINES FOR SPECIFICATION 'A' BATHROOMS IN THE FAIR HOUSING ACT GUIDELINES

INDICATES GUIDELINES FOR SPECIFICATION 'B' BATHROOMS IN THE FAIR HOUSING ACT GUIDELINES

WALL NOTATION LEGEND

WALL GROUP (SEE BELOW)
FRAMING/MASONRY SIZE (SEE BELOW)
P01A1
FIRE RATING (SEE SCHEDULE)
PARTITION NUMBER (REFER TO DETAILS)

WALL GROUP
E - EXTERIOR WALL
P - PARTITION
F - FURRING
S - SHAFTWALL/ASW

FRAMING/MASONRY SIZE
M - 2x4 NOMINAL METAL STUD
N - 2x6 NOMINAL METAL STUD
O - 2-1/2" C-H STUD
P - 2x4/2x4 NOMINAL METAL STUD
Q - 2x4/2x6 NOMINAL METAL STUD
R - 2x6/2x6 NOMINAL METAL STUD
S - 7/8" HAT CHANNELS
U -8" NOMINAL CONCRETE MASONRY UNIT
Z - CONCRETE (REF. STRUCTURAL)

UNIT KEY PLAN

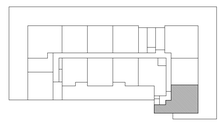

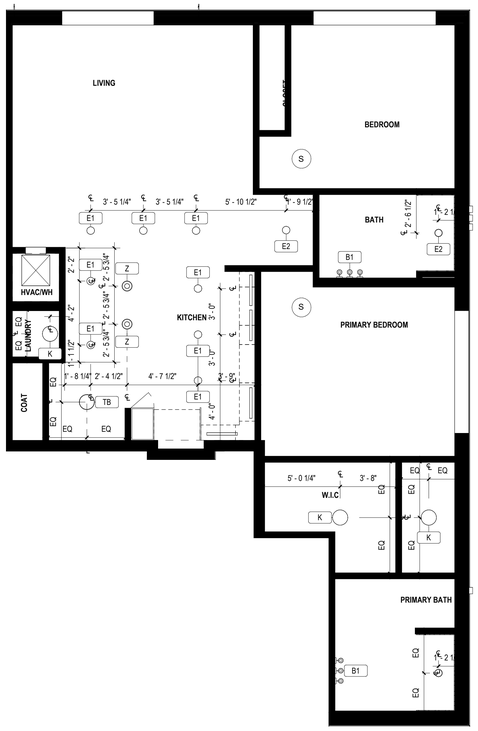

3 Unit B6 RCP
Scale: 1/4" = 1'-0"

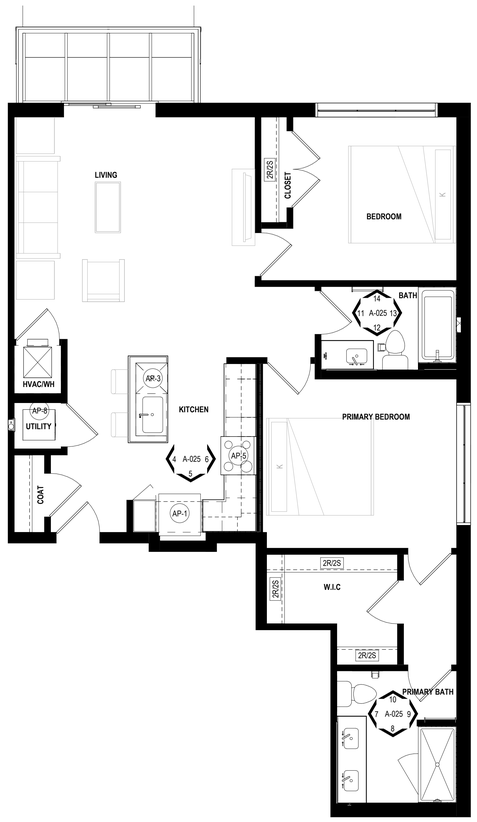

2 Unit B6 Finish Plan
Scale: 1/4" = 1'-0"

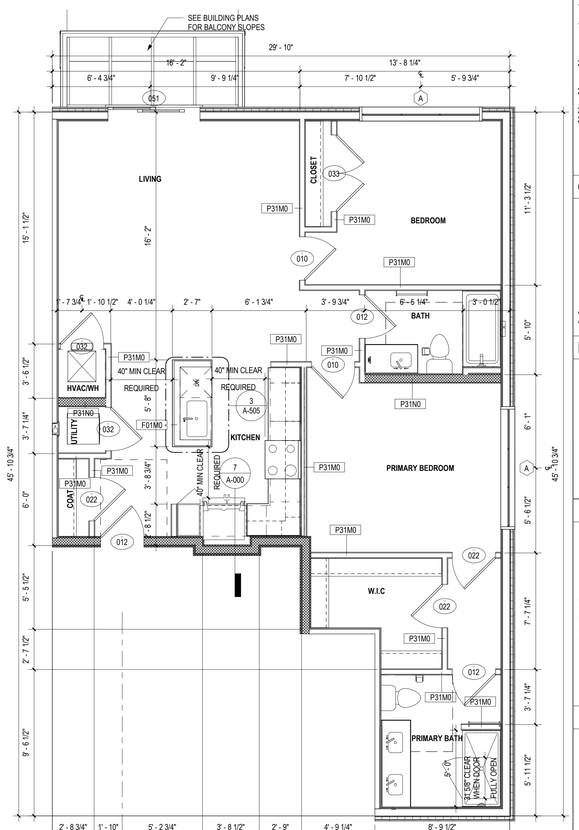

1 Unit B6 Plan
Scale: 1/4" = 1'-0"

ARCHITECTURE **DEMAREST**
2320 Valdina Street, Studio B
Dallas, TX 75207
Tel: 214.748.6655
www.architecturedemarest.com

Copyright Reserved

COPYRIGHT (C) 2024 ARCHITECTURE DEMAREST, LLC ALL RIGHTS RESERVED. THESE PLANS AND OPTIONS AND IDEAS AND DESIGNS AS TO THE ARRANGEMENT OF SPACES AND ELEMENTS AND DETAILS THEREOF AS INDICATED ON THESE PLANS ARE AND SHALL REMAIN THE PROPERTY OF ARCHITECTURE DEMAREST, LLC AND WERE CREATED, EVOLVED AND DEVELOPED FOR USE ON AND IN CONNECTION WITH THE SPECIFIED PROJECT. NONE OF SUCH PLANS AND OPTIONS AND IDEAS AND DESIGNS SHALL BE USED BY ANY PERSON OR ENTITY FOR ANY PURPOSE WHATSOEVER OTHER THAN FOR THE SPECIFIED PROJECT AND WITHOUT THE EXPRESS WRITTEN AND PREVIOUS CONSENT OF ARCHITECTURE DEMAREST, LLC. IN THE EVENT OF UNAUTHORIZED REUSE OF THESE PLANS AND OPTIONS AND IDEAS AND DESIGNS BY ANY PERSON OR ENTITY IN ANY MANNER, THE OWNER AND ARCHITECT SHALL BE ENTITLED TO THE FOLLOWING AS LIQUIDATED DAMAGES: $10.00 PER SQUARE FOOT OF HEATED AND COOLED SPACE CONSTRUCTED ON THE SPECIFIED PROJECT, PLUS ATTORNEY'S FEES AND COSTS. THE OWNER AND ARCHITECT AGREE THAT THE DAMAGES TO THE ARCHITECT FROM SUCH UNAUTHORIZED REUSE BY THE OWNER OR OTHERS ACTING THROUGH THE OWNER WOULD BE DIFFICULT AND IMPRACTICAL TO ASCERTAIN, AND THAT THE ABOVE AMOUNT IS REASONABLE AS LIQUIDATED DAMAGES. ARCHITECTURE DEMAREST, LLC SHALL ALSO BE ENTITLED TO AN INJUNCTION PROHIBITING ANY SUCH UNAUTHORIZED USE. THESE RESTRICTIONS SHALL BE BINDING ON THE OWNER, ITS AGENTS, CONTRACTORS, SUBCONTRACTORS AND ASSIGNS. ANY RIGHTS NOT EXPRESSLY GRANTED HEREIN ARE RESERVED TO ARCHITECTURE DEMAREST, LLC.

Consultants

Revision

	YYYY.MM.DD
ISSUE FOR PERMIT	2023.12.22

Issued

IB	ED
Drawn By	Reviewed By

Permit-Seal

PRELIMINARY
NOT FOR CONSTRUCTION
Not for permits, pricing or other official purposes.
This document has not been completed or checked and is for general information or comment only
2024.05.03

Client/Project
PROJECT NUMBER: 20.048
ART HOUSE
GSS, LLC
313 NORTH BECKLEY AVE
Q TEAM RESPONSE - [2024.05.03]

Title
UNIT B6 - PLANS AND ELEVATIONS

Scale	Revision
As indicated	

Drawing No.
A-025

220204.4.ES1.RM

ORIGINAL SHEET - (30"x42")