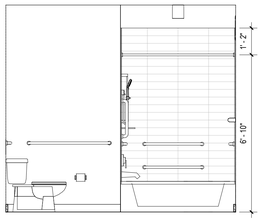

9 Loft Unit Bathroom Elevation 4
Scale: 3/8" = 1'-0"

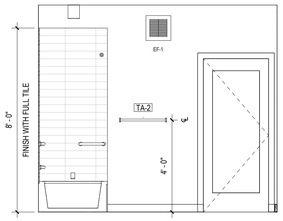

8 Loft Unit Bathroom Elevation 3
Scale: 3/8" = 1'-0"

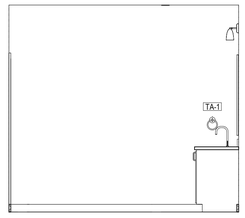

7 Loft Unit Bathroom Elevation 2
Scale: 3/8" = 1'-0"

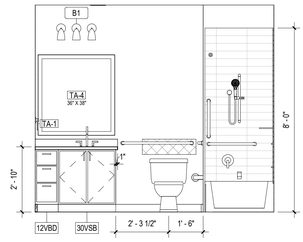

6 Loft Unit Bathroom Elevation 1
Scale: 3/8" = 1'-0"

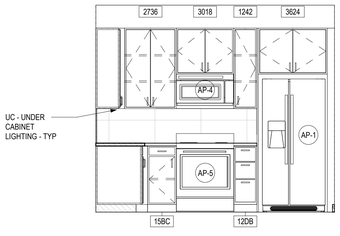

5 Loft Unit Kitchen Elevation 2
Scale: 3/8" = 1'-0"

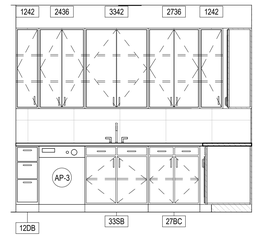

4 Loft Unit Kitchen Elevation 1
Scale: 3/8" = 1'-0"

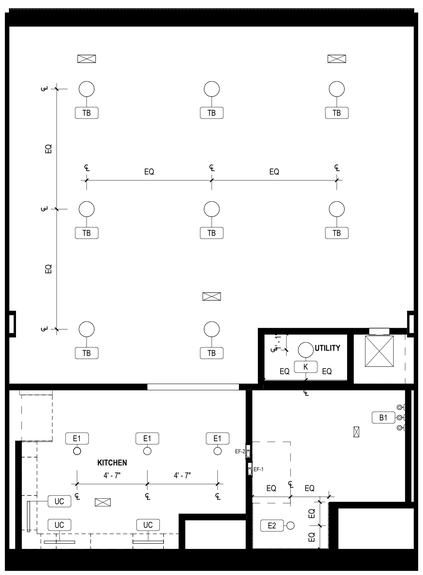

3 Loft Unit RCP
Scale: 1/4" = 1'-0"

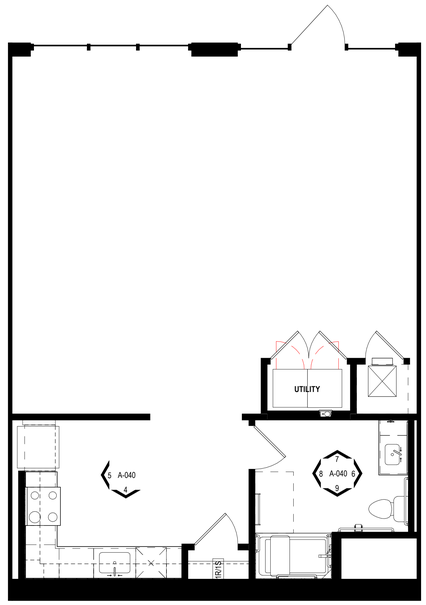

2 Loft Unit Finish Plan
Scale: 1/4" = 1'-0"

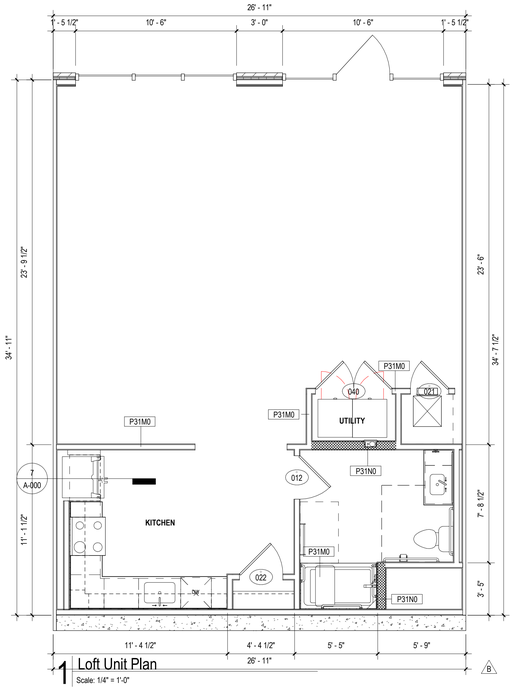

1 Loft Unit Plan
Scale: 1/4" = 1'-0"

UNIT PLAN GENERAL NOTES

1. ALL DIMENSIONS ARE TO FACE OF STUD UNLESS OTHERWISE NOTED, (U.O.N.)
2. PROVIDE BLOCKING FOR ALL WALL-MOUNTED ACCESSORIES AS REQUIRED.
3. ALL ANGLES ARE 45 DEGREES TO THE HORIZONTAL AND VERTICAL U.O.N., TYPICAL ALL UNITS.
4. INSULATION OCCURS IN ALL UNIT FLOOR/CEILING ASSEMBLIES. REFERENCE DETAILS FL01-FL02/A-740
5. REFER TO SHEETS G-201-G-203 FOR ACCESSIBILITY DESIGN STANDARDS.
6. PROVIDE WATER LINE WITH SHUT OFF VALVE AT ALL REFRIGERATOR LOCATIONS FOR ICE MAKER.
7. THRESHOLD AT DOORWAYS SHALL NOT EXCEED 1/2 INCH (13MM), INCLUDING BUT NOT LIMITED TO: ACCESSIBLE BUILDING ENTRIES, UNIT ENTRIES, AND ACCESSIBLE UNIT DOORS.
8. UNIT EXTERIORS VARY. COORDINATE WITH BUILDING ELEVATIONS FOR SIZE AND LOCATION OF FENESTRATION AS WELL AS EXTERIOR CLADDING MATERIALS.
9. SEE BUILDING PLANS FOR CORRIDOR AND DEMISING WALL TYPES
10. REFERENCE SHEET A-730 FOR WALL ASSEMBLIES. LEGEND PROVIDED BELOW FOR QUICK REFERENCE FOR STUD SIZE AND RATING.
11. REFERENCE SHEET A-700 FOR DOOR SCHEDULE. UNIT DOORS ARE SCHEDULED BY TYPE (000 SERIES) AND BUILDING/ANCILLARY DOORS ARE SCHEDULED BY INSTANCE. ARCHITECTURAL DOOR SCHEDULE INDICATES STYLE, DIMENSIONS, RATING, AND HARDWARE TYPES. REFERENCE ID FOR ALL SPECIFICATIONS AND FINISHES AS WELL AS ANY SPECIALTY DOORS.
12. INSTALL BLOCKING FOR FUTURE GRAB BAR MOUNTING IN ALL UNIT BATHROOMS IN ACCORDANCE WITH ANSI 2017 AND FAIR HOUSING ACCESSIBILITY DESIGN STANDARDS. REFERENCE G-201 FOR REQUIREMENTS
13. INTERIOR DOORS SHOWN IN THE CORNER OF A SPACE ARE ASSUMED TO BE 4 INCHES FROM THE CORNER WALL STUD AND NEED NOT BE DIMENSIONED U.O.N.
14. FURR-DOWNS MAY BE CONSTRUCTED USING ANY MATERIALS PERMITTED BY THE CONSTRUCTION TYPE AS DEFINED BY IBC, HOWEVER MATERIALS EXPOSED TO AIR FLOW (EXAMPLE: RETURN AIR PLENUM) MUST BE NON-COMBUSTIBLE OR MEET THE 25/50 FLAME SPREAD/SMOKE-DEVELOPED INDICES AS PER IMC 2015 SECTION 602.2.
15. KITCHEN BASE CABINETS ARE 24" DEEP, AND BATHROOM BASE CABINETS ARE 21" DEEP U.O.N.
16. INSULATE WALLS AT ALL PLUMBING RISERS
17. COORDINATE ALL FRAMING DIMENSIONS WITH THE FINAL FIXTURES SUPPLIED
18. FIBERGLASS REINFORCED TILE BACKER BOARD TO BE INSTALLED IN ALL TUB/SHOWER AREAS.
19. WASHER AND DRYER CONNECTIONS TO BE ORIENTED CONSISTENTLY. WASHERS ON LEFT HAND SIDE, DRYERS ON RIGHT HAND SIDE. GC TO VERIFY AND COORDINATE THIS ON MIRRORED UNITS.
20. MINIMUM DIMENSIONS BETWEEN ALL OPPOSING BASE CABINETS, COUNTERTOPS, APPLIANCES, OR WALLS WITHIN THE KITCHEN SHALL BE 40" MINIMUM CLEAR.
21. INSTALL FLOORING UNDERLAYMENT UNDER ALL HARD SURFACE FLOORING.
22. ALL REACH-IN CLOSETS TO BE 1'-11" INSIDE CLEAR DEPTH MAX.
23. FURNITURE SHOWN FOR DESIGN INTENT ONLY

CASEWORK NOTATION LEGEND

UPPER CABINET:
- WIDTH (IN)
- HEIGHT (IN)
- XXXX

BASE CABINET NOTATION:
- WIDTH (IN)
- XXBC* BASE CABINET
- XXDB* DRAWER BASE
- XXSB* SINK BASE
- XXVB* VANITY BASE
- XXVDB* VANITY DRAWER BASE
- XXVSB* VANITY SINK BASE
- FEP FINISHED END PANEL
- FP FILLER PANEL

* [ ] STANDARD: 3'-0" MAX AFF TO TOP OF COUNTER/SINK
* [A] ACCESSIBLE - TYPE A: 2'-10" TO TOP OF COUNTER/SINK

DESIGN STANDARDS LEGEND

- FAIR HOUSING ACT GUIDELINES APPLY TO TYPE 'B' FHA DWELLING UNITS
- INDICATES GUIDELINES FOR SPECIFICATION 'A' BATHROOMS IN THE FAIR HOUSING ACT GUIDELINES
- INDICATES GUIDELINES FOR SPECIFICATION 'B' BATHROOMS IN THE FAIR HOUSING ACT GUIDELINES

WALL NOTATION LEGEND

P01A1
- WALL GROUP (SEE BELOW)
- FRAMING/MASONRY SIZE (SEE BELOW)
- FIRE RATING (SEE SCHEDULE)
- PARTITION NUMBER (REFER TO DETAILS)

WALL GROUP
- E - EXTERIOR WALL
- P - PARTITION
- F - FURRING
- S - SHAFTWALL/ASW

FRAMING/MASONRY SIZE
- M - 2x4 NOMINAL METAL STUD
- N - 2x6 NOMINAL METAL STUD
- O - 2-1/2" C-H STUD
- P - 2x4/2x4 NOMINAL METAL STUD
- Q - 2x4/2x6 NOMINAL METAL STUD
- R - 2x6/2x6 NOMINAL METAL STUD
- S - 7/8" HAT CHANNELS
- U -8" NOMINAL CONCRETE MASONRY UNIT
- Z - CONCRETE (REF. STRUCTURAL)

UNIT KEY PLAN

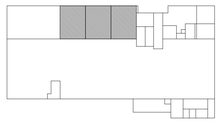

ARCHITECTURE **DEMAREST**
2320 Valdina Street, Studio B
Dallas, TX 75207
Tel: 214.748.6655
www.architecturedemarest.com

Copyright Reserved

COPYRIGHT (C) 2024 ARCHITECTURE DEMAREST, LLC ALL RIGHTS RESERVED. THESE DRAWINGS, PLANS, AND SPECIFICATIONS AND REPRODUCTIONS OF THE DRAWINGS, PLANS AND SPECIFICATIONS ARE AND SHALL REMAIN THE EXCLUSIVE PROPERTY OF ARCHITECTURE DEMAREST, LLC AND MAY NOT BE USED, REUSED, OR DISCLOSED WITHOUT THE WRITTEN CONSENT OF ARCHITECTURE DEMAREST, LLC. ANY USE OR REUSE OF THESE DRAWINGS, PLANS AND SPECIFICATIONS WITHOUT THE WRITTEN CONSENT OF ARCHITECTURE DEMAREST, LLC SHALL BE USED AT ANY OTHER PROJECT OR PROVIDED TO ANY OTHER PERSON OR ENTITY FOR USE ON ANY OTHER PROJECT, OR IF THE ARCHITECT IS NOT RETAINED FOR CONSTRUCTION PHASE SERVICES, OR IF THE ARCHITECT IS TERMINATED FOR ANY REASON, ALL UNPAID AMOUNTS SHALL BECOME IMMEDIATELY DUE AND PAYABLE BY THE OWNER TO THE ARCHITECT, AND THE OWNER SHALL CEASE AND DESIST FROM ANY FURTHER USE OF THE ARCHITECT'S DRAWINGS, PLANS AND SPECIFICATIONS AND SHALL DESTROY ALL COPIES OF THE DRAWINGS, PLANS AND SPECIFICATIONS IN THE OWNER'S POSSESSION, CUSTODY OR CONTROL WITHOUT ANY RETENTION BY OWNER. THE OWNER SHALL HAVE NO RIGHT TO USE THE ARCHITECT'S DRAWINGS, PLANS AND SPECIFICATIONS FOR COMPLETION OF THE PROJECT, OR FOR ANY EXTENSION OF THE PROJECT, OR ON ANY OTHER PROJECT, WITHOUT IN EACH INSTANCE OBTAINING THE PRIOR WRITTEN CONSENT OF ARCHITECTURE DEMAREST, LLC AND PAYING ARCHITECTURE DEMAREST, LLC ITS AGREED COMPENSATION FOR THE USE OF THE DRAWINGS, PLANS AND SPECIFICATIONS. THE OWNER AND CONTRACTOR, AND ANY OTHER PERSON OR ENTITY PERMITTED TO USE THE DRAWINGS, PLANS AND SPECIFICATIONS, AGREE TO INDEMNIFY AND HOLD HARMLESS ARCHITECTURE DEMAREST, LLC, ITS OFFICERS, DIRECTORS, EMPLOYEES AND CONSULTANTS FROM ANY AND ALL CLAIMS, DAMAGES, LOSSES, AND EXPENSES, INCLUDING BUT NOT LIMITED TO ATTORNEY'S FEES, ARISING OUT OF OR RESULTING THEREFROM. ARCHITECTURE DEMAREST, LLC SHALL BE ENTITLED TO RECOVER REASONABLE ATTORNEY'S FEES AND COSTS IN THE EVENT THAT ARCHITECTURE DEMAREST, LLC PREVAILS IN ANY ACTION TO ENFORCE THE TERMS OF THIS PARAGRAPH.

Consultants

Client/Project
PROJECT NUMBER: 20.048
ART HOUSE
GSS, LLC
313 NORTH BECKLEY AVE
Q TEAM RESPONSE - [2024.05.03]

B	Q TEAM RESPONSE	2024.05.03
A	Q TEAM RESPONSE	2024.03.06

Revision (YYYY.MM.DD)

Q TEAM RESPONSE	2024.05.03
ISSUE FOR PERMIT	2023.12.22

Issued (YYYY.MM.DD)

IB	ED
Drawn By	Reviewed By

Permit-Seal

PRELIMINARY
NOT FOR CONSTRUCTION
Not for permits, pricing or other official purposes.
This document has not been completed or checked and is for general information or comment only
2024.05.03

Title
LOFT UNIT PLANS AND ELEVATIONS

Scale	Revision
As indicated	B

Drawing No.
A-040

12/2024 4:49:09 PM

ORIGINAL SHEET - (30"x42")