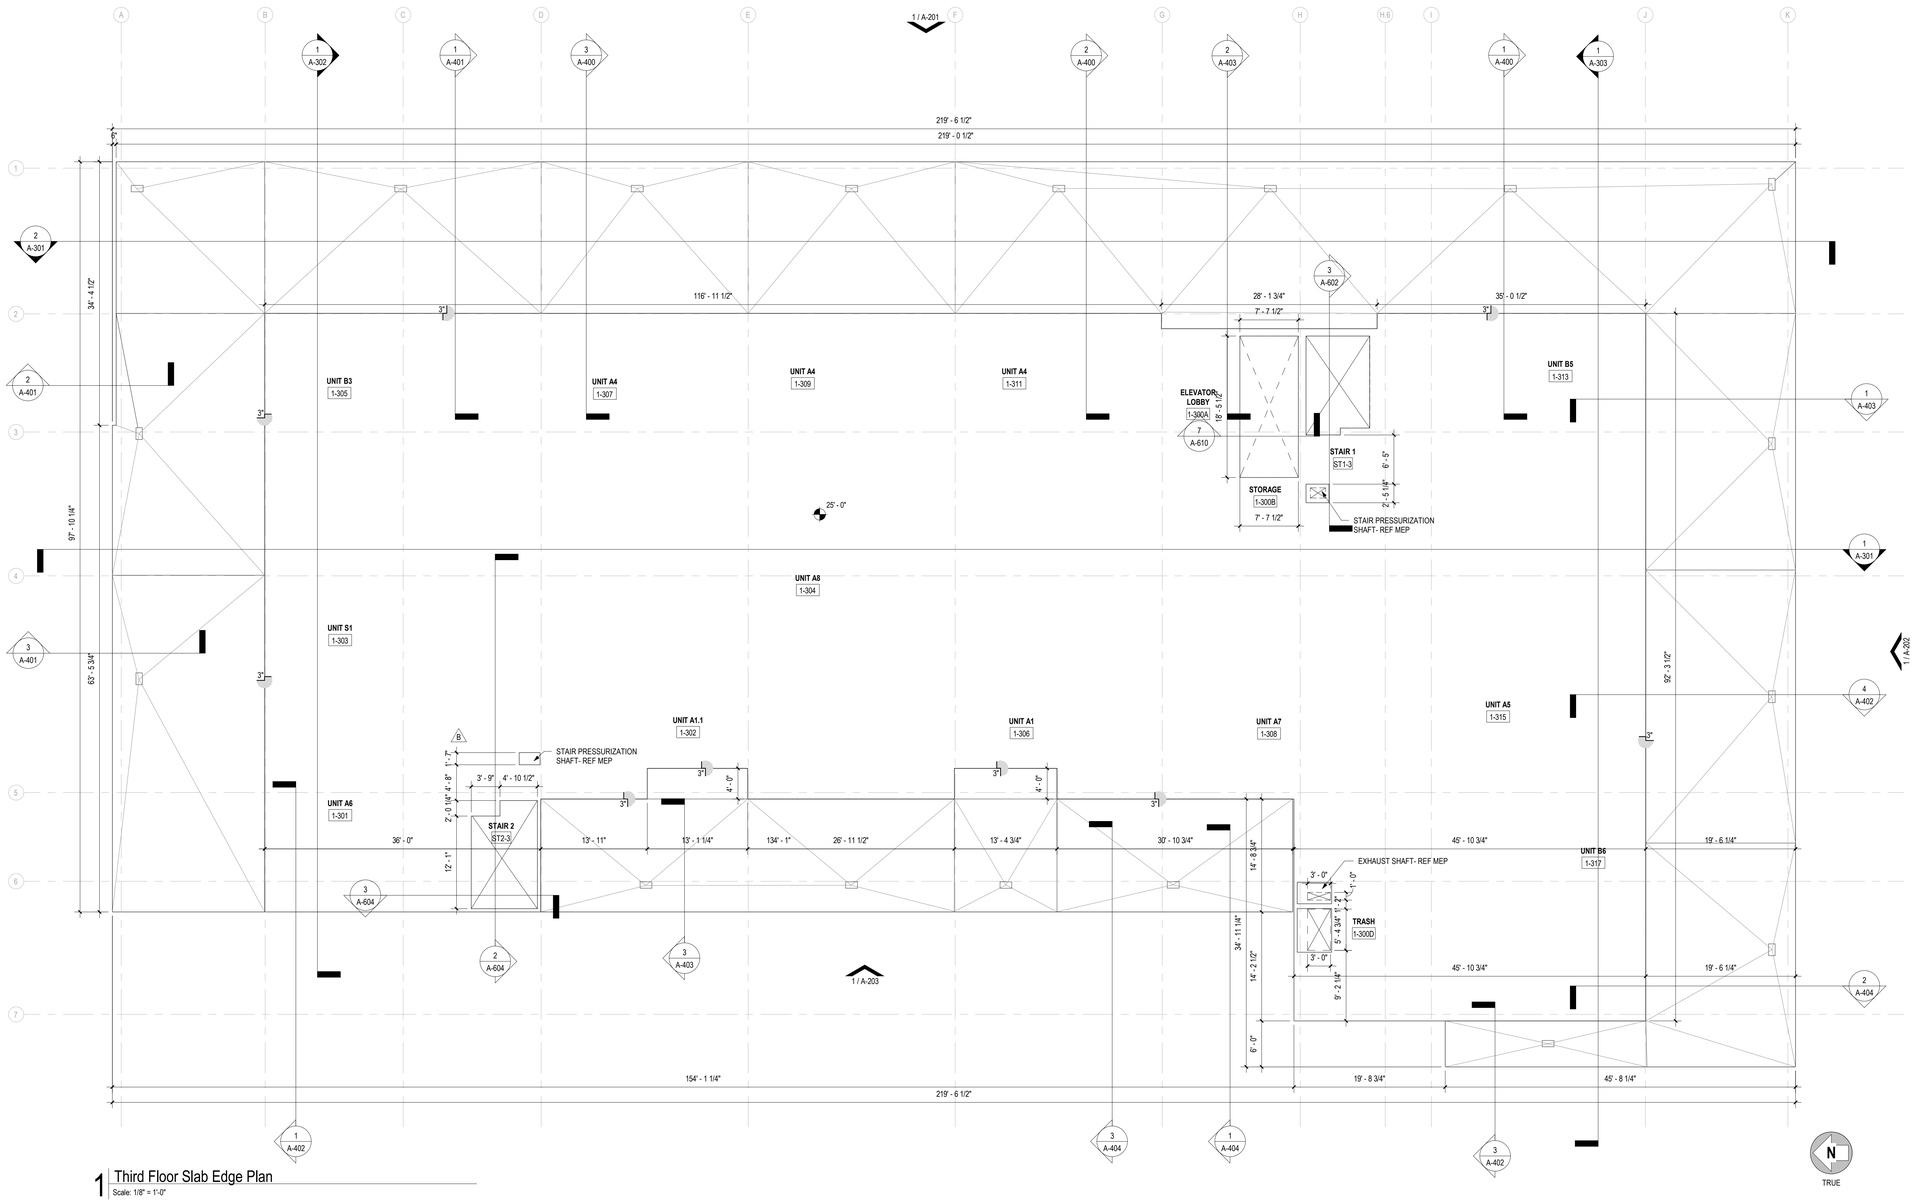

1 Third Floor Slab Edge Plan

Scale: 1/8" = 1'-0"

FORMING PLAN GENERAL NOTES

1. THE INTENT OF THE ARCHITECTURAL FORMING PLANS IS TO ESTABLISH THE ARCHITECT'S INTENTIONS FOR DIMENSIONAL CONTROL, MAJOR PENETRATIONS, DROPS, SLOPES, CRITICAL DRAIN LOCATIONS, AND OTHER INCIDENTAL ELEMENTS INTENDED BY THE ARCHITECT WHICH MAY OR MAY NOT BE INDICATED ELSEWHERE.
2. FORMING PLANS DO NOT INDICATE ALL REQUIRED SLAB PENETRATIONS, RECESSES, DROPS, AND OTHER INCIDENTAL ITEMS. GC TO COORDINATE WITH ALL CONSULTANT AND RELATED DRAWINGS PRIOR TO CONSTRUCTION IN ORDER TO ENSURE ALL ELEMENTS ARE INCLUDED.
3. REFER TO STRUCTURAL DOCUMENTS FOR INFORMATION REGARDING REQUIREMENTS FOR THE SLAB CONSTRUCTION, COLUMNS & FOOTINGS, BEAMS, SHEAR WALLS, RETAINING WALLS, AREAS OF OVERBUILD, ETC.
4. DIMENSIONS ARE TAKEN FROM THE EDGE OF CONCRETE SLAB, COLUMN GRID, PENETRATION, DROP, EDGE OF SLOPE, ETC., U.O.N.
5. COORDINATE WITH FLOOR PLANS, ELEVATIONS AND OTHER ARCHITECTURAL AND CONSULTANT DRAWINGS FOR ADDITIONAL DETAIL RELATING TO SLAB CONDITIONS OTHERWISE NOT SHOWN ON THE FORMING PLANS.
6. GARAGE LEVEL SURFACES TO SLOPE TO DRAIN LOCATIONS PER PLUMBING AT 2% MAXIMUM SLOPE.
7. GARAGE DRAINS TO BE CENTERED IN COLUMN BAYS AND LOCATED 2" BELOW TOP OF SLAB, U.O.N.
8. MASONRY SHELVES ARE 5 ½" WIDE, 1 ½" DEEP TYPICAL. MASONRY SHELVES STEP WITH GRADE IN 8" INCREMENTS, COORDINATE WITH LANDSCAPE.
9. ALL ANGLES ARE 45 TO THE HORIZONTAL & VERTICAL U.O.N.
10. ARROWS INDICATING A DOWNWARD SLOPE TO HAVE A MAXIMUM SLOPE OF 1/8" PER FOOT UNLESS OTHERWISE NOTED.
11. COORDINATE ALL SLAB ELEVATIONS WITH CIVIL ENGINEER.
12. PROVIDE A 10-MIL (MIN) VAPOR BARRIER UNDER ALL FLOOR SLABS ON GRADE

FORMING PLAN LEGEND

- COL — COLUMN GRID LINE
- 1 / A-101 — MATCHLINE & REFERENCE
- ℄ — CENTERLINE
- 1 / A-101 — BUILDING SECTION REFERENCE
- 1 / A-101 — WALL SECTION REFERENCE
- 1 / A-101 — DETAIL REFERENCE
- 1 / A-101 — CALLOUT REFERENCE
- Room name 101 — ROOM TAG
- X — ALIGN
- X — REVISION CLOUD AND TAG
- FINISHED FLOOR (x' - x" - REF SPOT ELEVATION) NO SLOPE
- MASONRY SHELF (5 1/2" U.O.N.) @ -1 1/2" BELOW T.O. SLAB U.O.N.
- FLAT-WORK AREA; REFER TO STRUCTURAL FOR FOOTINGS AND SIZES
- X" — FLOOR DROP X" INDICATES DISTANCE BELOW ADJACENT T.O. SLAB
- X" — FLOOR DROP TO SLOPED FLOOR
- TRANSITION FROM NO SLOPE TO SLOPED FLOOR
- PERIMETER OF SLAB

GRAPHIC SCALE

0' 1' 2' 4' 6' 10' 14' 22'

Scale: 1/8" = 1'-0"

ARCHITECTURE **DEMAREST**

2320 Valdina Street, Studio B
Dallas, TX 75207
Tel: 214.748.6655
www.architecturedemarest.com

Copyright Reserved

COPYRIGHT (C) 2024 ARCHITECTURE DEMAREST, LLC. ALL RIGHTS RESERVED. THESE DRAWINGS, PLANS, AND SPECIFICATIONS AND ALL RIGHTS IN THE DESIGNS, ELEMENTS AND ARRANGEMENTS OF ALL SUCH MATERIALS THEREOF ARE AND SHALL REMAIN THE PROPERTY OF ARCHITECTURE DEMAREST, LLC AND NO SUCH MATERIALS SHALL BE USED IN ANY WAY WITHOUT THE EXPRESS WRITTEN CONSENT OF ARCHITECTURE DEMAREST, LLC. ANY UNAUTHORIZED USE OF THESE PLANS AND SPECIFICATIONS SHALL BE DEEMED AN INFRINGEMENT UPON THE COPYRIGHT OF ARCHITECTURE DEMAREST, LLC. ALL RIGHTS RESERVED. THESE DRAWINGS, PLANS, AND SPECIFICATIONS ARE AND SHALL REMAIN THE PROPERTY OF ARCHITECTURE DEMAREST, LLC. THEY ARE NOT TO BE CHANGED OR USED IN ANY WAY WITHOUT THE EXPRESS WRITTEN PERMISSION OF ARCHITECTURE DEMAREST, LLC. THE USE OF THESE DRAWINGS, PLANS, AND SPECIFICATIONS ON ANY PROJECT OTHER THAN THE PROJECT FOR WHICH THEY WERE PREPARED, AND ANY ALTERATIONS OF THESE DRAWINGS, PLANS, AND SPECIFICATIONS FOR THE PROJECT OR ANY OTHER PROJECT, BY ANY METHOD, ELECTRONIC OR OTHERWISE, IS PROHIBITED. ARCHITECTURE DEMAREST, LLC SHALL NOT BE RESPONSIBLE FOR CONSTRUCTION MEANS, METHODS, TECHNIQUES, SEQUENCES, PROCEDURES, OR SAFETY PRECAUTIONS AND PROGRAMS IN CONNECTION WITH THE PROJECT.

Consultants

Client/Project
PROJECT NUMBER: 20.048

ART HOUSE
GSS, LLC
313 NORTH BECKLEY AVE
Q TEAM RESPONSE - [2024.05.03]

B	Q TEAM RESPONSE	2024.05.03 YYYY.MM.DD

Revision

Q TEAM RESPONSE	2024.05.03
ISSUE FOR PERMIT	2023.12.22

YYYY.MM.DD

Issued

IB	ED
Drawn By	Reviewed By

Permit-Seal

PRELIMINARY
NOT FOR CONSTRUCTION
Not for permits, pricing or other official purposes.
This document has not been completed or checked and is for general information or comment only.
2024.05.03

Title
THIRD FLOOR SLAB EDGE PLAN

Scale	Revision
1/8" = 1'-0"	B

Drawing No.
A-104A

12/2/2024 4:46:35 PM

ORIGINAL SHEET - (30"x42")