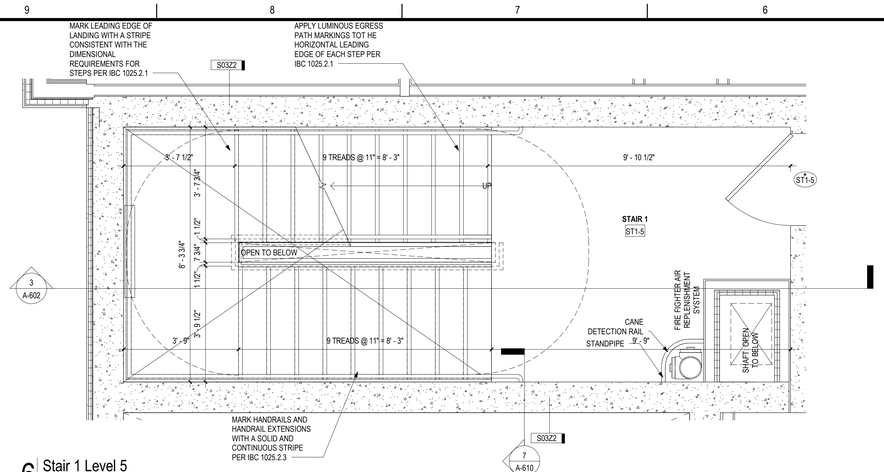

6 Stair 1 Level 5
Scale: 1/2" = 1'-0"

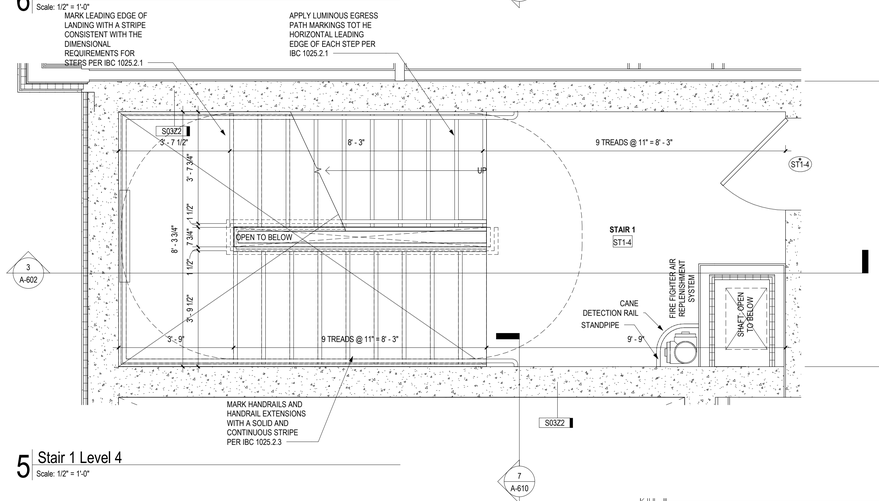

5 Stair 1 Level 4
Scale: 1/2" = 1'-0"

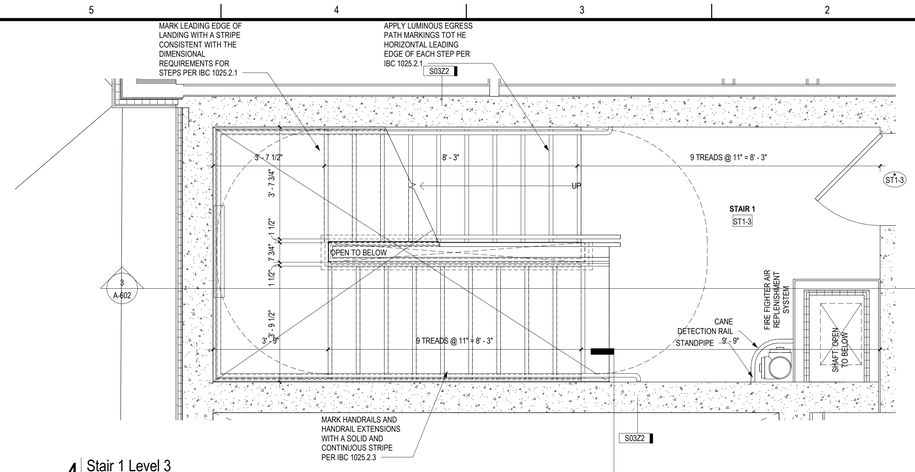

4 Stair 1 Level 3
Scale: 1/2" = 1'-0"

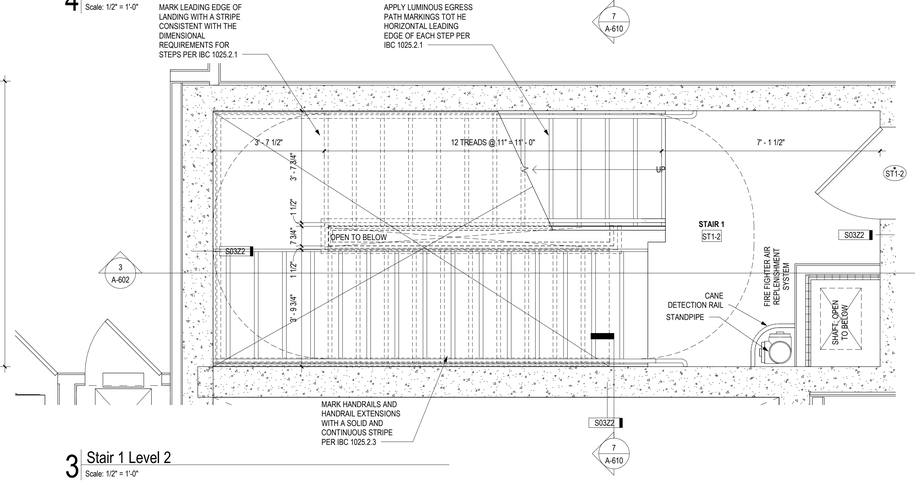

3 Stair 1 Level 2
Scale: 1/2" = 1'-0"

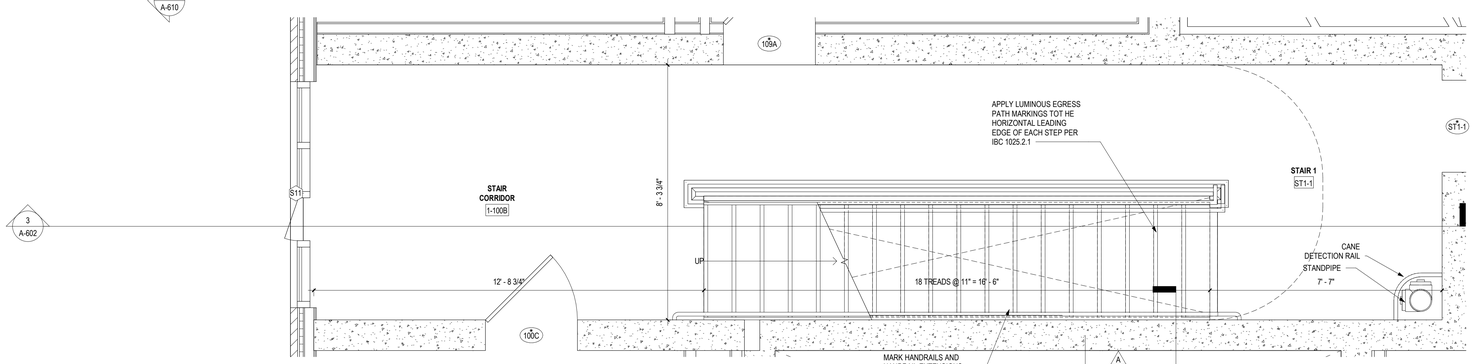

2 Stair 1 Level 1
Scale: 1/2" = 1'-0"

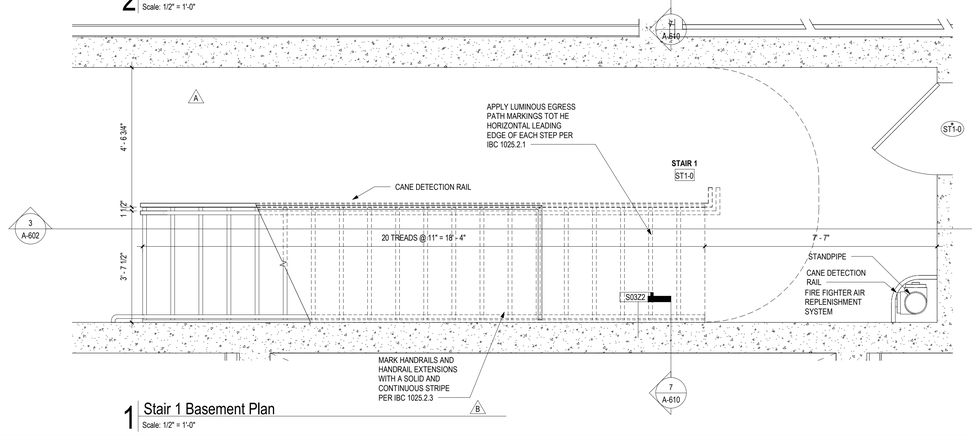

1 Stair 1 Basement Plan
Scale: 1/2" = 1'-0"

ARCHITECTURE **DEMAREST**
2320 Valdina Street, Studio B
Dallas, TX 75207
Tel: 214.748.6655
www.architecturedemarest.com

Copyright Reserved

COPYRIGHT © 2014 ARCHITECTURE DEMAREST, LLC ALL RIGHTS RESERVED. ARRANGEMENTS, PLANS, AND OTHER DOCUMENTS PREPARED BY THE ARCHITECT ARE INSTRUMENTS OF SERVICE FOR USE SOLELY WITH RESPECT TO THIS PROJECT. THE ARCHITECT SHALL BE DEEMED THE AUTHOR AND OWNER OF THE INSTRUMENTS OF SERVICE. THE ARCHITECT SHALL RETAIN ALL COMMON LAW, STATUTORY AND OTHER RIGHTS, INCLUDING BUT NOT LIMITED TO THE COPYRIGHT, IN THE INSTRUMENTS OF SERVICE. ALL REPRODUCTIONS OF THE INSTRUMENTS OF SERVICE, IN WHOLE OR IN PART, OR ANY OTHER USE OF THE INSTRUMENTS OF SERVICE WITHOUT THE ARCHITECT'S PRIOR WRITTEN CONSENT, IS PROHIBITED. ALL COMMUNICATIONS, DOCUMENTS, OR INFORMATION RECEIVED FROM OTHERS IN CONNECTION WITH THE PROJECT MAY BE RELIED UPON BY THE ARCHITECT WITHOUT DUTY OF INDEPENDENT VERIFICATION OR INVESTIGATION. THE ARCHITECT DOES NOT GUARANTEE THE ACCURACY OF ANY DRAWINGS, SPECIFICATIONS, OR OTHER INFORMATION PROVIDED BY OTHERS. THE ARCHITECT SHALL NOT BE RESPONSIBLE FOR ANY LOSS OR DAMAGE ARISING FROM OR IN CONNECTION WITH THE PROJECT. ARCHITECT DEMAREST, LLC WILL NOT BE RESPONSIBLE FOR CONSTRUCTION MEANS, METHODS, TECHNIQUES, SEQUENCES, PROCEDURES, OR SAFETY PRECAUTIONS AND PROGRAMS IN CONNECTION WITH THE PROJECT.

Consultants

Client/Project
PROJECT NUMBER: 20.048
ART HOUSE
GSS, LLC
313 NORTH BECKLEY AVE
Q TEAM RESPONSE - [2024.05.03]

Revision		YYYY.MM.DD
B	Q TEAM RESPONSE	2024.05.03
A	Q TEAM RESPONSE	2024.03.06

Issued	YYYY.MM.DD
Q TEAM RESPONSE	2024.05.03
ISSUE FOR PERMIT	2023.12.22

JDN — Drawn By
ED — Reviewed By

Permit-Seal

PRELIMINARY
NOT FOR CONSTRUCTION
Not for permits, pricing or other official purposes.
This document has not been completed or checked and is for general information or comment only.
2024.05.03

Title
STAIR 1 PLANS

Scale: 1/2" = 1'-0"
Revision: B

Drawing No.
A-601

ORIGINAL SHEET - (30"x42")