Legend

Description	Quantity	Unit
Bathroom Tile	81.60	sf
✓ Count Measurement	1	Count
Kitchen Tile	13.15	sf

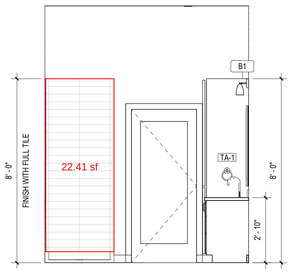

12 Unit A2 Bathroom Elevation 4
Scale: 3/8" = 1'-0"

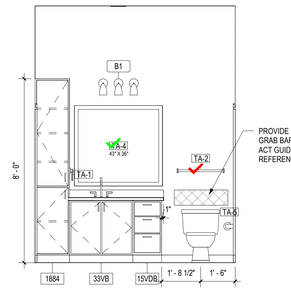

11 Unit A2 Bathroom Elevation 3
Scale: 3/8" = 1'-0"

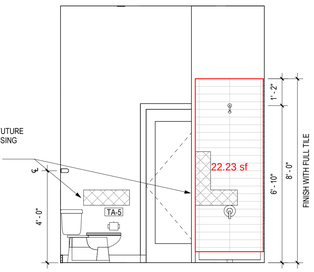

10 Unit A2 Bathroom Elevation 2
Scale: 3/8" = 1'-0"

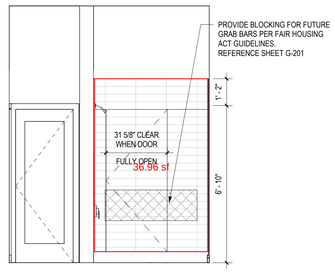

9 Unit A2 Bathroom Elevation 1
Scale: 3/8" = 1'-0"

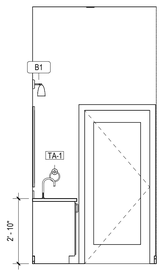

8 Unit A2 Half Bath Elevations 3
Scale: 3/8" = 1'-0"

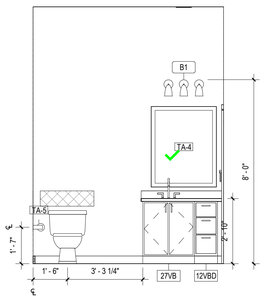

7 Unit A2 Half Bath Elevations 2
Scale: 3/8" = 1'-0"

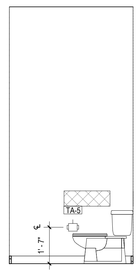

6 Unit A2 Half Bath Elevations 1
Scale: 3/8" = 1'-0"

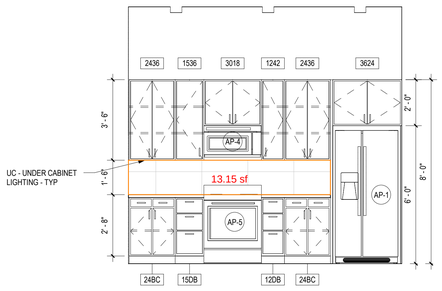

5 Unit A2 Kitchen Elevation 2
Scale: 3/8" = 1'-0"

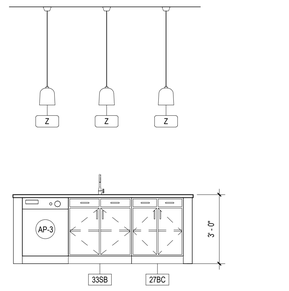

4 Unit A2 Kitchen Elevation 1
Scale: 3/8" = 1'-0"

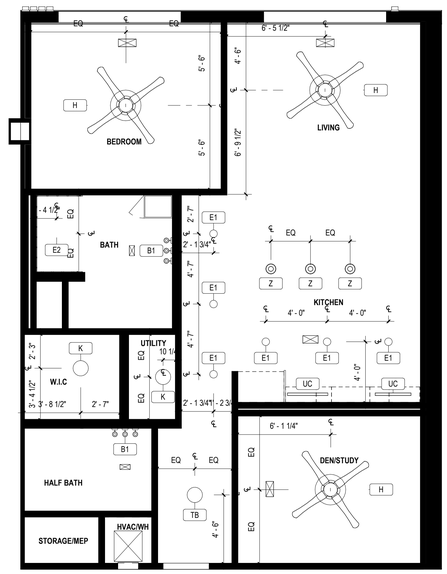

3 Unit A2.1 RCP
Scale: 1/4" = 1'-0"

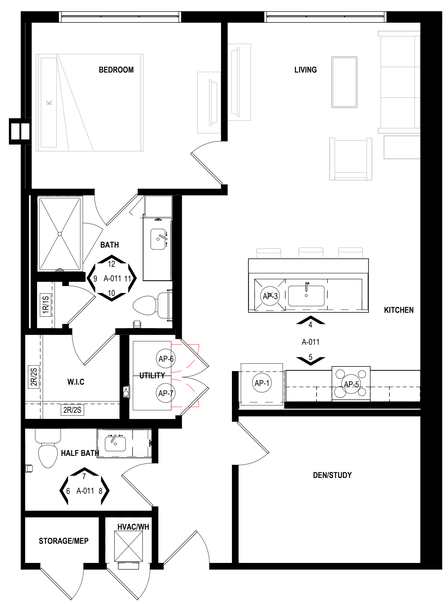

2 Unit A2 Finish Plan
Scale: 1/4" = 1'-0"

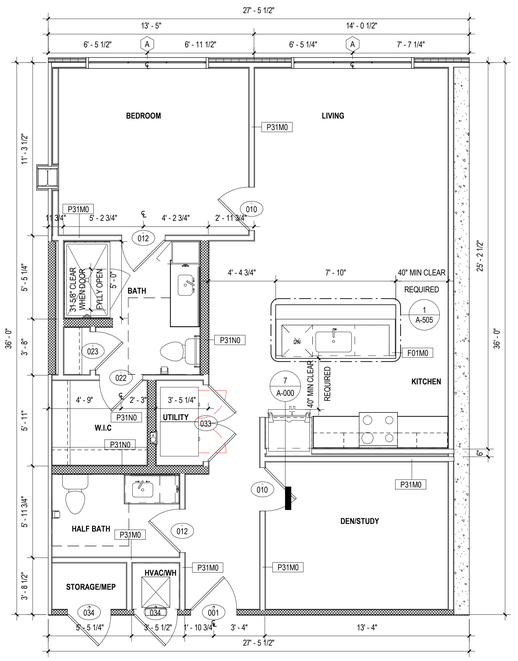

1 Unit A2 Plan
Scale: 1/4" = 1'-0"

UNIT PLAN GENERAL NOTES

1. ALL DIMENSIONS ARE TO FACE OF STUD UNLESS OTHERWISE NOTED, (U.O.N.)
2. PROVIDE BLOCKING FOR ALL WALL-MOUNTED ACCESSORIES AS REQUIRED.
3. ALL ANGLES ARE 45 DEGREES TO THE HORIZONTAL AND VERTICAL U.O.N., TYPICAL ALL UNITS.
4. INSULATION OCCURS IN ALL UNIT FLOOR/CEILING ASSEMBLIES. REFERENCE DETAILS FL01-FL02/A-740
5. REFER TO SHEETS G-201-G-203 FOR ACCESSIBILITY DESIGN STANDARDS.
6. PROVIDE WATER LINE WITH SHUT OFF VALVE AT ALL REFRIGERATOR LOCATIONS FOR ICE MAKER.
7. THRESHOLD AT DOORWAYS SHALL NOT EXCEED 1/2 INCH (13MM), INCLUDING BUT NOT LIMITED TO: ACCESSIBLE BUILDING ENTRIES, UNIT ENTRIES, AND ACCESSIBLE UNIT DOORS.
8. UNIT EXTERIORS VARY. COORDINATE WITH BUILDING ELEVATIONS FOR SIZE AND LOCATION OF FENESTRATION AS WELL AS EXTERIOR CLADDING MATERIALS.
9. SEE BUILDING PLANS FOR CORRIDOR AND DEMISING WALL TYPES
10. REFERENCE SHEET A-730 FOR WALL ASSEMBLIES. LEGEND PROVIDED BELOW FOR QUICK REFERENCE FOR STUD SIZE AND RATING.
11. REFERENCE SHEET A-700 FOR DOOR SCHEDULE. UNIT DOORS ARE SCHEDULED BY TYPE (000 SERIES) AND BUILDING/ANCILLARY DOORS ARE SCHEDULED BY INSTANCE. ARCHITECTURAL DOOR SCHEDULE INDICATES STYLE, DIMENSIONS, RATING, AND HARDWARE TYPES. REFERENCE ID FOR ALL SPECIFICATIONS AND FINISHES AS WELL AS ANY SPECIALTY DOORS.
12. INSTALL BLOCKING FOR FUTURE GRAB BAR MOUNTING IN ALL UNIT BATHROOMS IN ACCORDANCE WITH ANSI 2017 AND FAIR HOUSING ACCESSIBILITY DESIGN STANDARDS. REFERENCE G-201 FOR REQUIREMENTS
13. INTERIOR DOORS SHOWN IN THE CORNER OF A SPACE ARE ASSUMED TO BE 4 INCHES FROM THE CORNER WALL STUD AND NEED NOT BE DIMENSIONED U.O.N.
14. FURR-DOWNS MAY BE CONSTRUCTED USING ANY MATERIALS PERMITTED BY THE CONSTRUCTION TYPE AS DEFINED BY IBC, HOWEVER MATERIALS EXPOSED TO AIR FLOW (EXAMPLE: RETURN AIR PLENUM) MUST BE NON-COMBUSTIBLE OR MEET THE 25/50 FLAME SPREAD/SMOKE-DEVELOPED INDICES AS PER IMC 2015 SECTION 602.2.
15. KITCHEN BASE CABINETS ARE 24" DEEP, AND BATHROOM BASE CABINETS ARE 21" DEEP U.O.N.
16. INSULATE WALLS AT ALL PLUMBING RISERS
17. COORDINATE ALL FRAMING DIMENSIONS WITH THE FINAL FIXTURES SUPPLIED.
18. FIBERGLASS REINFORCED TILE BACKER BOARD TO BE INSTALLED IN ALL TUB/SHOWER AREAS.
19. WASHER AND DRYER CONNECTIONS TO BE ORIENTED CONSISTENTLY. WASHERS ON LEFT HAND SIDE, DRYERS ON RIGHT HAND SIDE. GC TO VERIFY AND COORDINATE THIS ON MIRRORED UNITS.
20. MINIMUM DIMENSIONS BETWEEN ALL OPPOSING BASE CABINETS, COUNTERTOPS, APPLIANCES, OR WALLS WITHIN THE KITCHEN SHALL BE 40" MINIMUM CLEAR.
21. INSTALL FLOORING UNDERLAYMENT UNDER ALL HARD SURFACE FLOORING.
22. ALL REACH-IN CLOSETS TO BE 1'-11" INSIDE CLEAR DEPTH MAX.
23. FURNITURE SHOWN FOR DESIGN INTENT ONLY

CASEWORK NOTATION LEGEND

UPPER CABINET:
WIDTH (IN)
HEIGHT (IN)
XXXX

BASE CABINET NOTATION:
WIDTH (IN)
XXBC* BASE CABINET
XXDB* DRAWER BASE
XXSB* SINK BASE
XXVB* VANITY BASE
XXVDB* VANITY DRAWER BASE
XXVSB* VANITY SINK BASE
FEP FINISHED END PANEL
FP FILLER PANEL

* [ ] STANDARD: 3'-0" MAX AFF TO TOP OF COUNTER/SINK
* [A] ACCESSIBLE - TYPE A: 2'-10" TO TOP OF COUNTER/SINK

DESIGN STANDARDS LEGEND

FAIR HOUSING ACT GUIDELINES APPLY TO TYPE 'B' FHA DWELLING UNITS
A INDICATES GUIDELINES FOR SPECIFICATION 'A' BATHROOMS IN THE FAIR HOUSING ACT GUIDELINES
B INDICATES GUIDELINES FOR SPECIFICATION 'B' BATHROOMS IN THE FAIR HOUSING ACT GUIDELINES

WALL NOTATION LEGEND

WALL GROUP (SEE BELOW)
FRAMING/MASONRY SIZE (SEE BELOW)
P01A1
FIRE RATING (SEE SCHEDULE)
PARTITION NUMBER (REFER TO DETAILS)

WALL GROUP
E - EXTERIOR WALL
P - PARTITION
F - FURRING
S - SHAFTWALL/ASW

FRAMING/MASONRY SIZE
M - 2x4 NOMINAL METAL STUD
N - 2x6 NOMINAL METAL STUD
O - 2-1/2" C-H STUD
P - 2x4/2x4 NOMINAL METAL STUD
Q - 2x4/2x6 NOMINAL METAL STUD
R - 2x6/2x6 NOMINAL METAL STUD
S - 7/8" HAT CHANNELS
U -8" NOMINAL CONCRETE MASONRY UNIT
Z - CONCRETE (REF. STRUCTURAL)

UNIT KEY PLAN

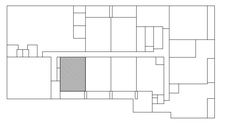

ARCHITECTURE **DEMAREST**
2320 Valdina Street, Studio B
Dallas, TX 75207
Tel: 214.748.6655
www.architecturedemarest.com

Copyright Reserved

COPYRIGHT (C) 2024 ARCHITECTURE DEMAREST, LLC ALL RIGHTS RESERVED. THESE DRAWINGS AND SPECIFICATIONS ARE THE PROPERTY AND COPYRIGHTED WORK OF ARCHITECTURE DEMAREST, LLC. AND ARE NOT TO BE USED IN WHOLE OR IN PART FOR ANY PURPOSE WITHOUT THE WRITTEN PERMISSION OF ARCHITECTURE DEMAREST, LLC. ANY UNAUTHORIZED USE WILL BE AT THE SOLE RISK OF THE USER AND WILL BE SUBJECT TO ALL REMEDIES AVAILABLE TO ARCHITECTURE DEMAREST, LLC UNDER LAW OR EQUITY, INCLUDING WITHOUT LIMITATION THE RIGHT TO RECOVER DAMAGES, COSTS AND ATTORNEY'S FEES. VISUAL CONTACT WITH THESE DRAWINGS OR SPECIFICATIONS SHALL CONSTITUTE PRIMA FACIE EVIDENCE OF ACCEPTANCE OF THESE RESTRICTIONS. THE ARCHITECT AND HIS CONSULTANTS SHALL NOT BE RESPONSIBLE FOR BUILDING DESIGN OR CONSTRUCTION METHODS PERFORMED IN CONNECTION WITH THE PROJECT. ARCHITECTURE DEMAREST, LLC SHALL NOT BE RESPONSIBLE FOR CONSTRUCTION MEANS, METHODS, TECHNIQUES, SEQUENCES, PROCEDURES, OR SAFETY PRECAUTIONS AND PROGRAMS IN CONNECTION WITH THE PROJECT.

Consultants

Revision

	YYYY.MM.DD
ISSUE FOR PERMIT	2023.12.22

Issued

IB ED
Drawn By Reviewed By

Permit-Seal

PRELIMINARY
NOT FOR CONSTRUCTION
Not for permits, pricing or other official purposes.
This document has not been completed or checked and is for general information or comment only.
2024.05.03

Title
UNIT A2 - PLANS AND ELEVATIONS

Scale Revision
As indicated

Drawing No.
A-011

Client/Project
PROJECT NUMBER: 20.048
ART HOUSE
GSS, LLC
313 NORTH BECKLEY AVE
Q TEAM RESPONSE - [2024.05.03]

20220204.4-01.01PM

ORIGINAL SHEET - (30"x42")