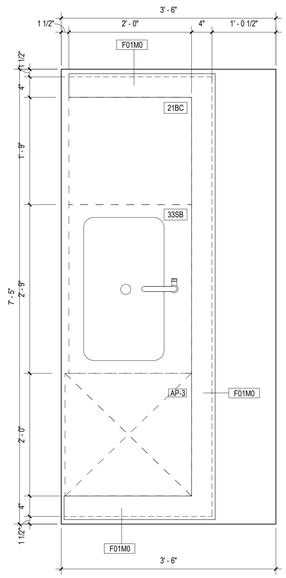

4 Island Type D
Scale: 1" = 1'-0"

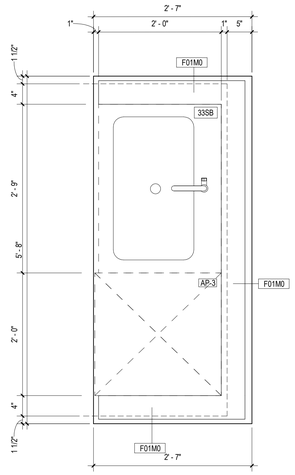

3 Island Type C
Scale: 1" = 1'-0"

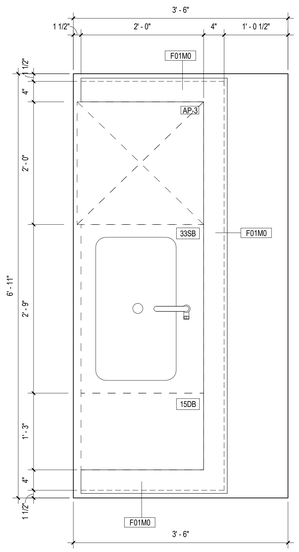

2 Island Type B
Scale: 1" = 1'-0"

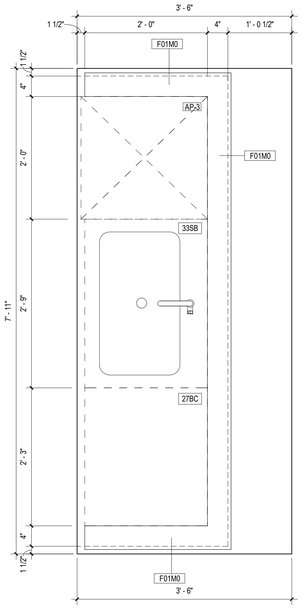

1 Island Type A
Scale: 1" = 1'-0"

ARCHITECTURE **DEMAREST**
2320 Valdina Street, Studio B
Dallas, TX 75207
Tel: 214.748.6655
www.architecturedemarest.com

Copyright Reserved

COPYRIGHT © 2024 ARCHITECTURE DEMAREST, LLC - ALL RIGHTS RESERVED. THE INFORMATION, DESIGNS, PLANS, AND SPECIFICATIONS INDICATED OR REPRESENTED BY THIS DRAWING OR DOCUMENT ARE THE PROPERTY OF ARCHITECTURE DEMAREST, LLC AND MAY NOT BE REPRODUCED OR TRANSFERRED TO OTHERS WITHOUT THE WRITTEN CONSENT OF ARCHITECTURE DEMAREST, LLC. ANY REPRODUCTION OF THESE PLANS OR DESIGNS WITHOUT THE WRITTEN CONSENT OF ARCHITECTURE DEMAREST, LLC, OR ANY USE OF THESE PLANS OR DESIGNS ON OTHER PROJECTS OR FOR ADDITIONS TO THIS PROJECT BY ANYONE OTHER THAN THE OWNER SPECIFIED HEREIN IS PROHIBITED. ALL RIGHTS, INCLUDING BUT NOT LIMITED TO THE RIGHTS OF PATENT, COPYRIGHT, TRADEMARK AND TRADE SECRET, ARE RESERVED BY ARCHITECTURE DEMAREST, LLC.

Consultants

Client/Project
PROJECT NUMBER: 20.048
ART HOUSE
GSS, LLC
313 NORTH BECKLEY AVE
Q TEAM RESPONSE - [2024.05.03]

Revision	YYYY.MM.DD
ISSUE FOR PERMIT	2023.12.22
Issued	YYYY.MM.DD

IB, JDN	ED
Drawn By	Reviewed By

Permit-Seal

PRELIMINARY
NOT FOR CONSTRUCTION
Not for permits, pricing or other official purposes.
This document has not been completed or checked and is for general information or comment only.
2024.05.03

Title
ENLARGED ISLAND PLANS

Scale
1" = 1'-0"
Revision

Drawing No.
A-505

ORIGINAL SHEET - (30"x42")